

N

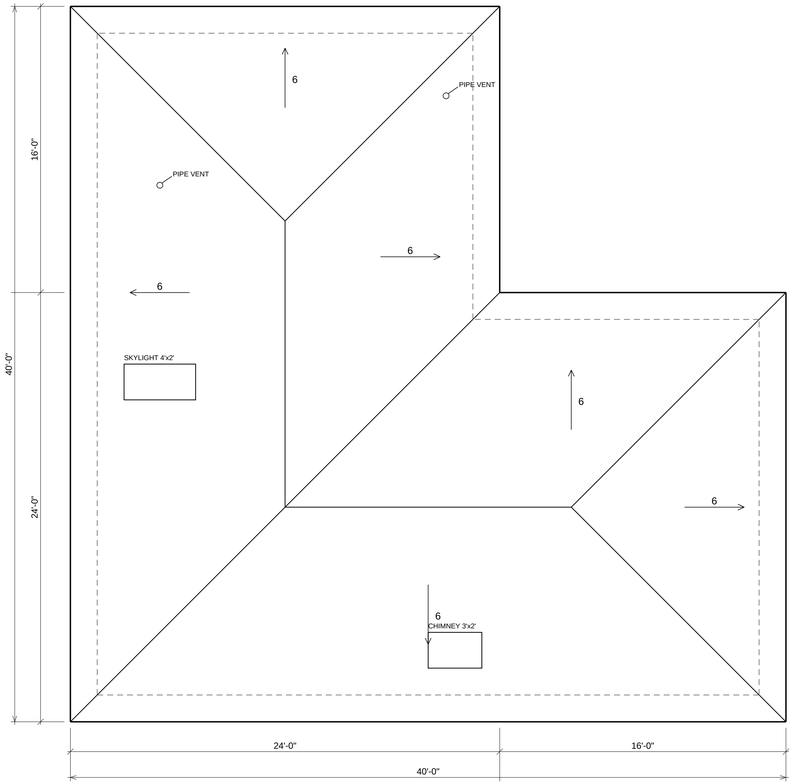


UPPER ROOF PLAN

SCALE: 1/4" = 1'-0"

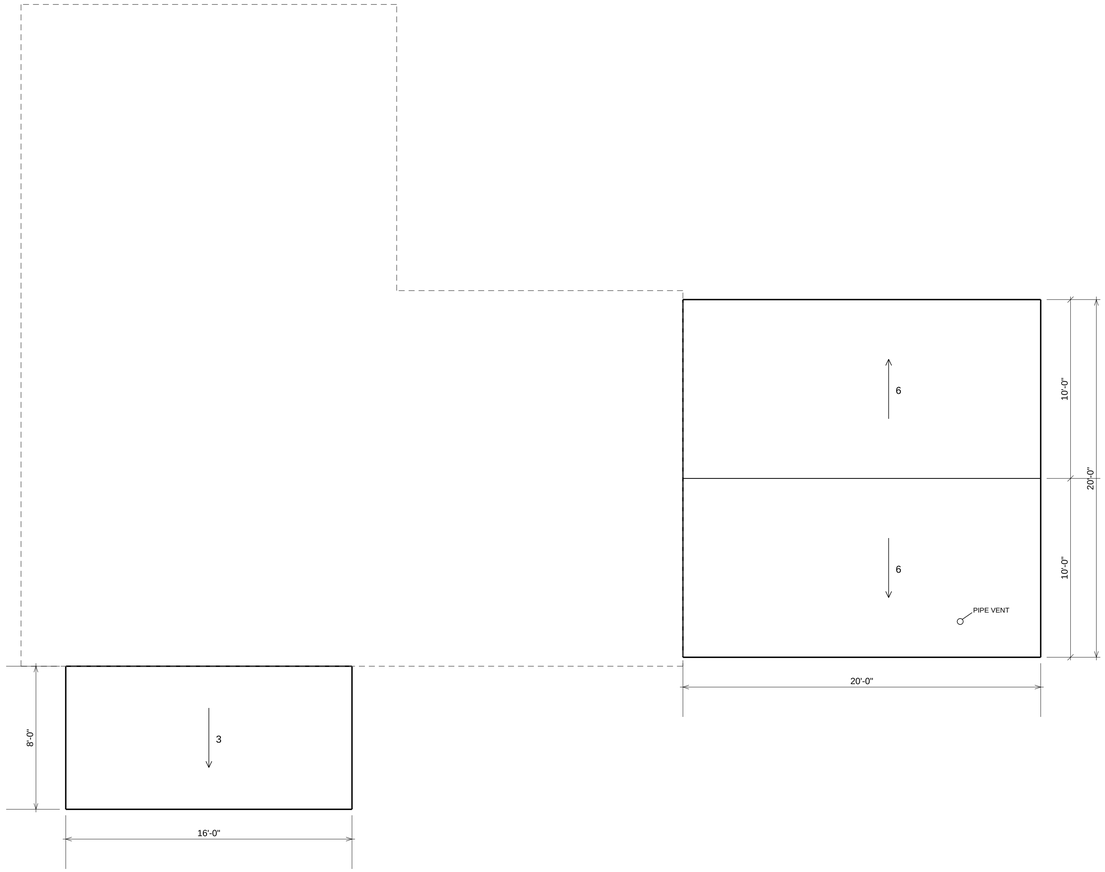


LOWER ROOF PLAN

SCALE: 1/4" = 1'-0"

ROOF NOTES:

1. ALL ROOFS 6:12 U.N.O.
2. ASPHALT SHINGLES OVER SYNTHETIC UNDERLAYMENT.
3. ICE AND WATER SHIELD AT EAVES AND VALLEYS.

VTAKE SYNTHETIC PLAN SET

NOT A REAL PROJECT. FOR SOFTWARE TESTING.

SAMPLE RESIDENCE

100 EXAMPLE LANE, ANYTOWN

CASE TWO-LEVEL


DRAWN: VTAKE GENERATOR

DATE: 2026-09-30

REV 1

ROOF PLAN

A2.1

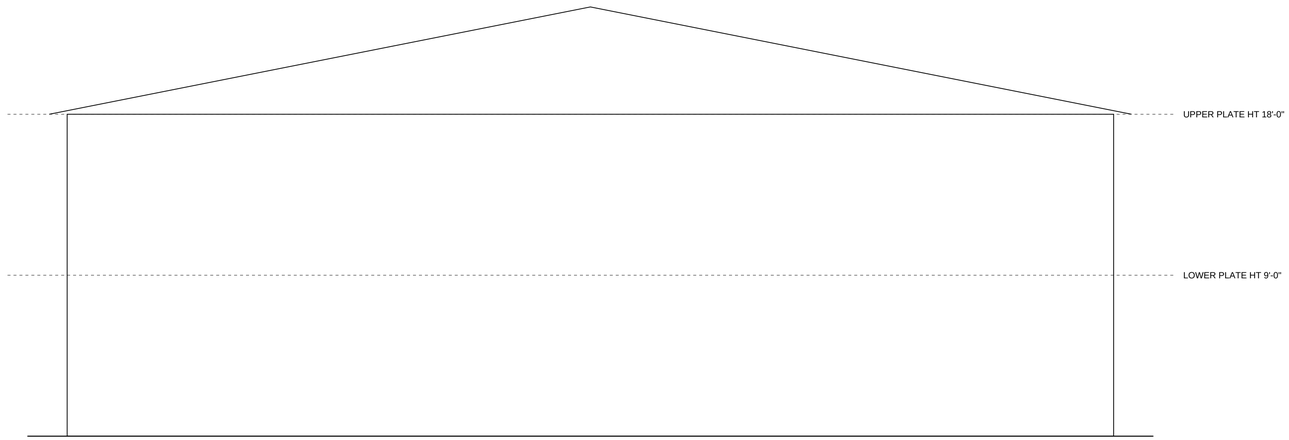


FRONT ELEVATION

SCALE: 1/4" = 1'-0"

VTAKE SYNTHETIC PLAN SET

NOT A REAL PROJECT. FOR SOFTWARE TESTING.

SAMPLE RESIDENCE

100 EXAMPLE LANE, ANYTOWN

CASE TWO-LEVEL

DRAWN: VTAKE GENERATOR

DATE: 2026-09-30

REV 1

ELEVATIONS

A3.1